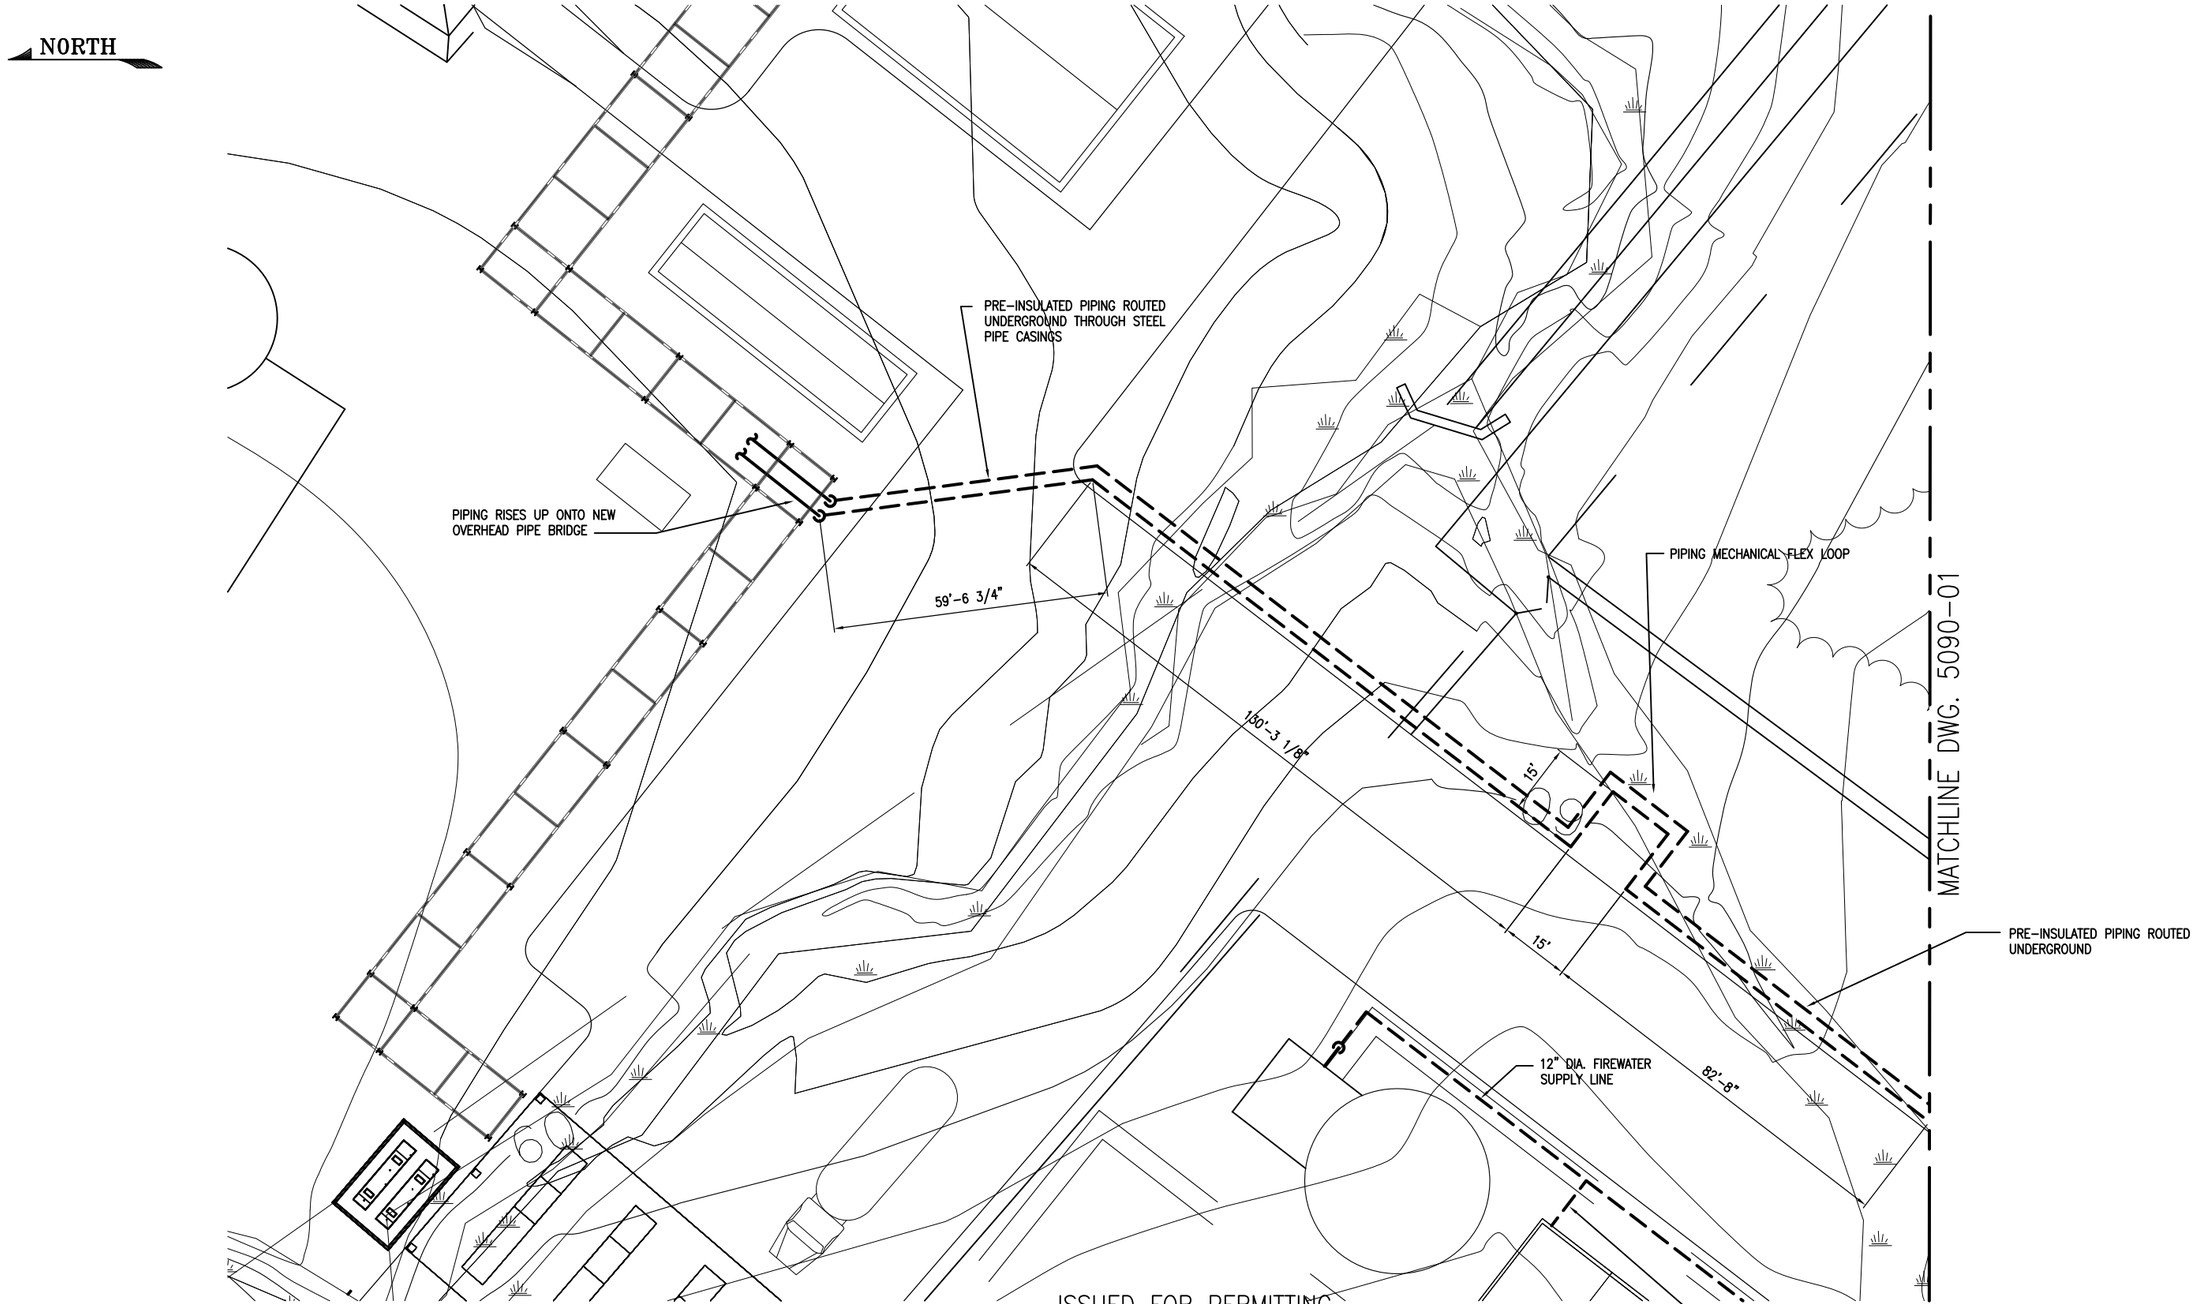

ISSUED FOR PERMITTING
NOT FOR CONSTRUCTION

0 10 20 30 40 50
SCALE IN FEET

THIS DRAWING AND THE INFORMATION CONTAINED THEREON IS CONFIDENTIAL. IT IS THE PROPERTY OF MATRIX SERVICE AND SHALL BE USED ONLY FOR THE PURPOSE INTENDED. IT SHALL NOT BE COPIED IN WHOLE OR IN PART, PARTS SHALL NOT BE FABRICATED FROM THE DRAWING OR THE INFORMATION DIVULGED WITHOUT MATRIX'S WRITTEN PERMISSION.

REV.	DATE	REVISION DESCRIPTION	BY	APVD.
D	23SEPT11	REVISED PIPE ROUTING	DJK	DCM
C	7SEPT11	REVISED PIPE ROUTING	DJK	DCM
B	19MAY11	ALTERNATIVE PIPE ROUTING	DJK	DCM

SEAL: STATE OF MAINE, EIRCHMANN, 9656, REGISTERED PROFESSIONAL ENGINEER

SCALE AS SHOWN

MATRIX SERVICE
INDUSTRIAL SERVICE CONTRACTOR

CUSTOMER: DCP MIDSTREAM
LPG STORAGE FACILITY SEARSPORT, MAINE

TITLE: PIPING PLAN
LPG FACILITY

DRAWN BY:	DJK	16MAR11
CHECKED BY:	DCM	16MAR11
APPROV'D. BY:		
OFFICE: PITTSBURGH	CONTRACT: 4410-8173	
DWG. NO. 5100-01	SHEET 01 OF	REV. D