PREDEVELOPMENT SITE PLAN
SEARSPORT, MAINE

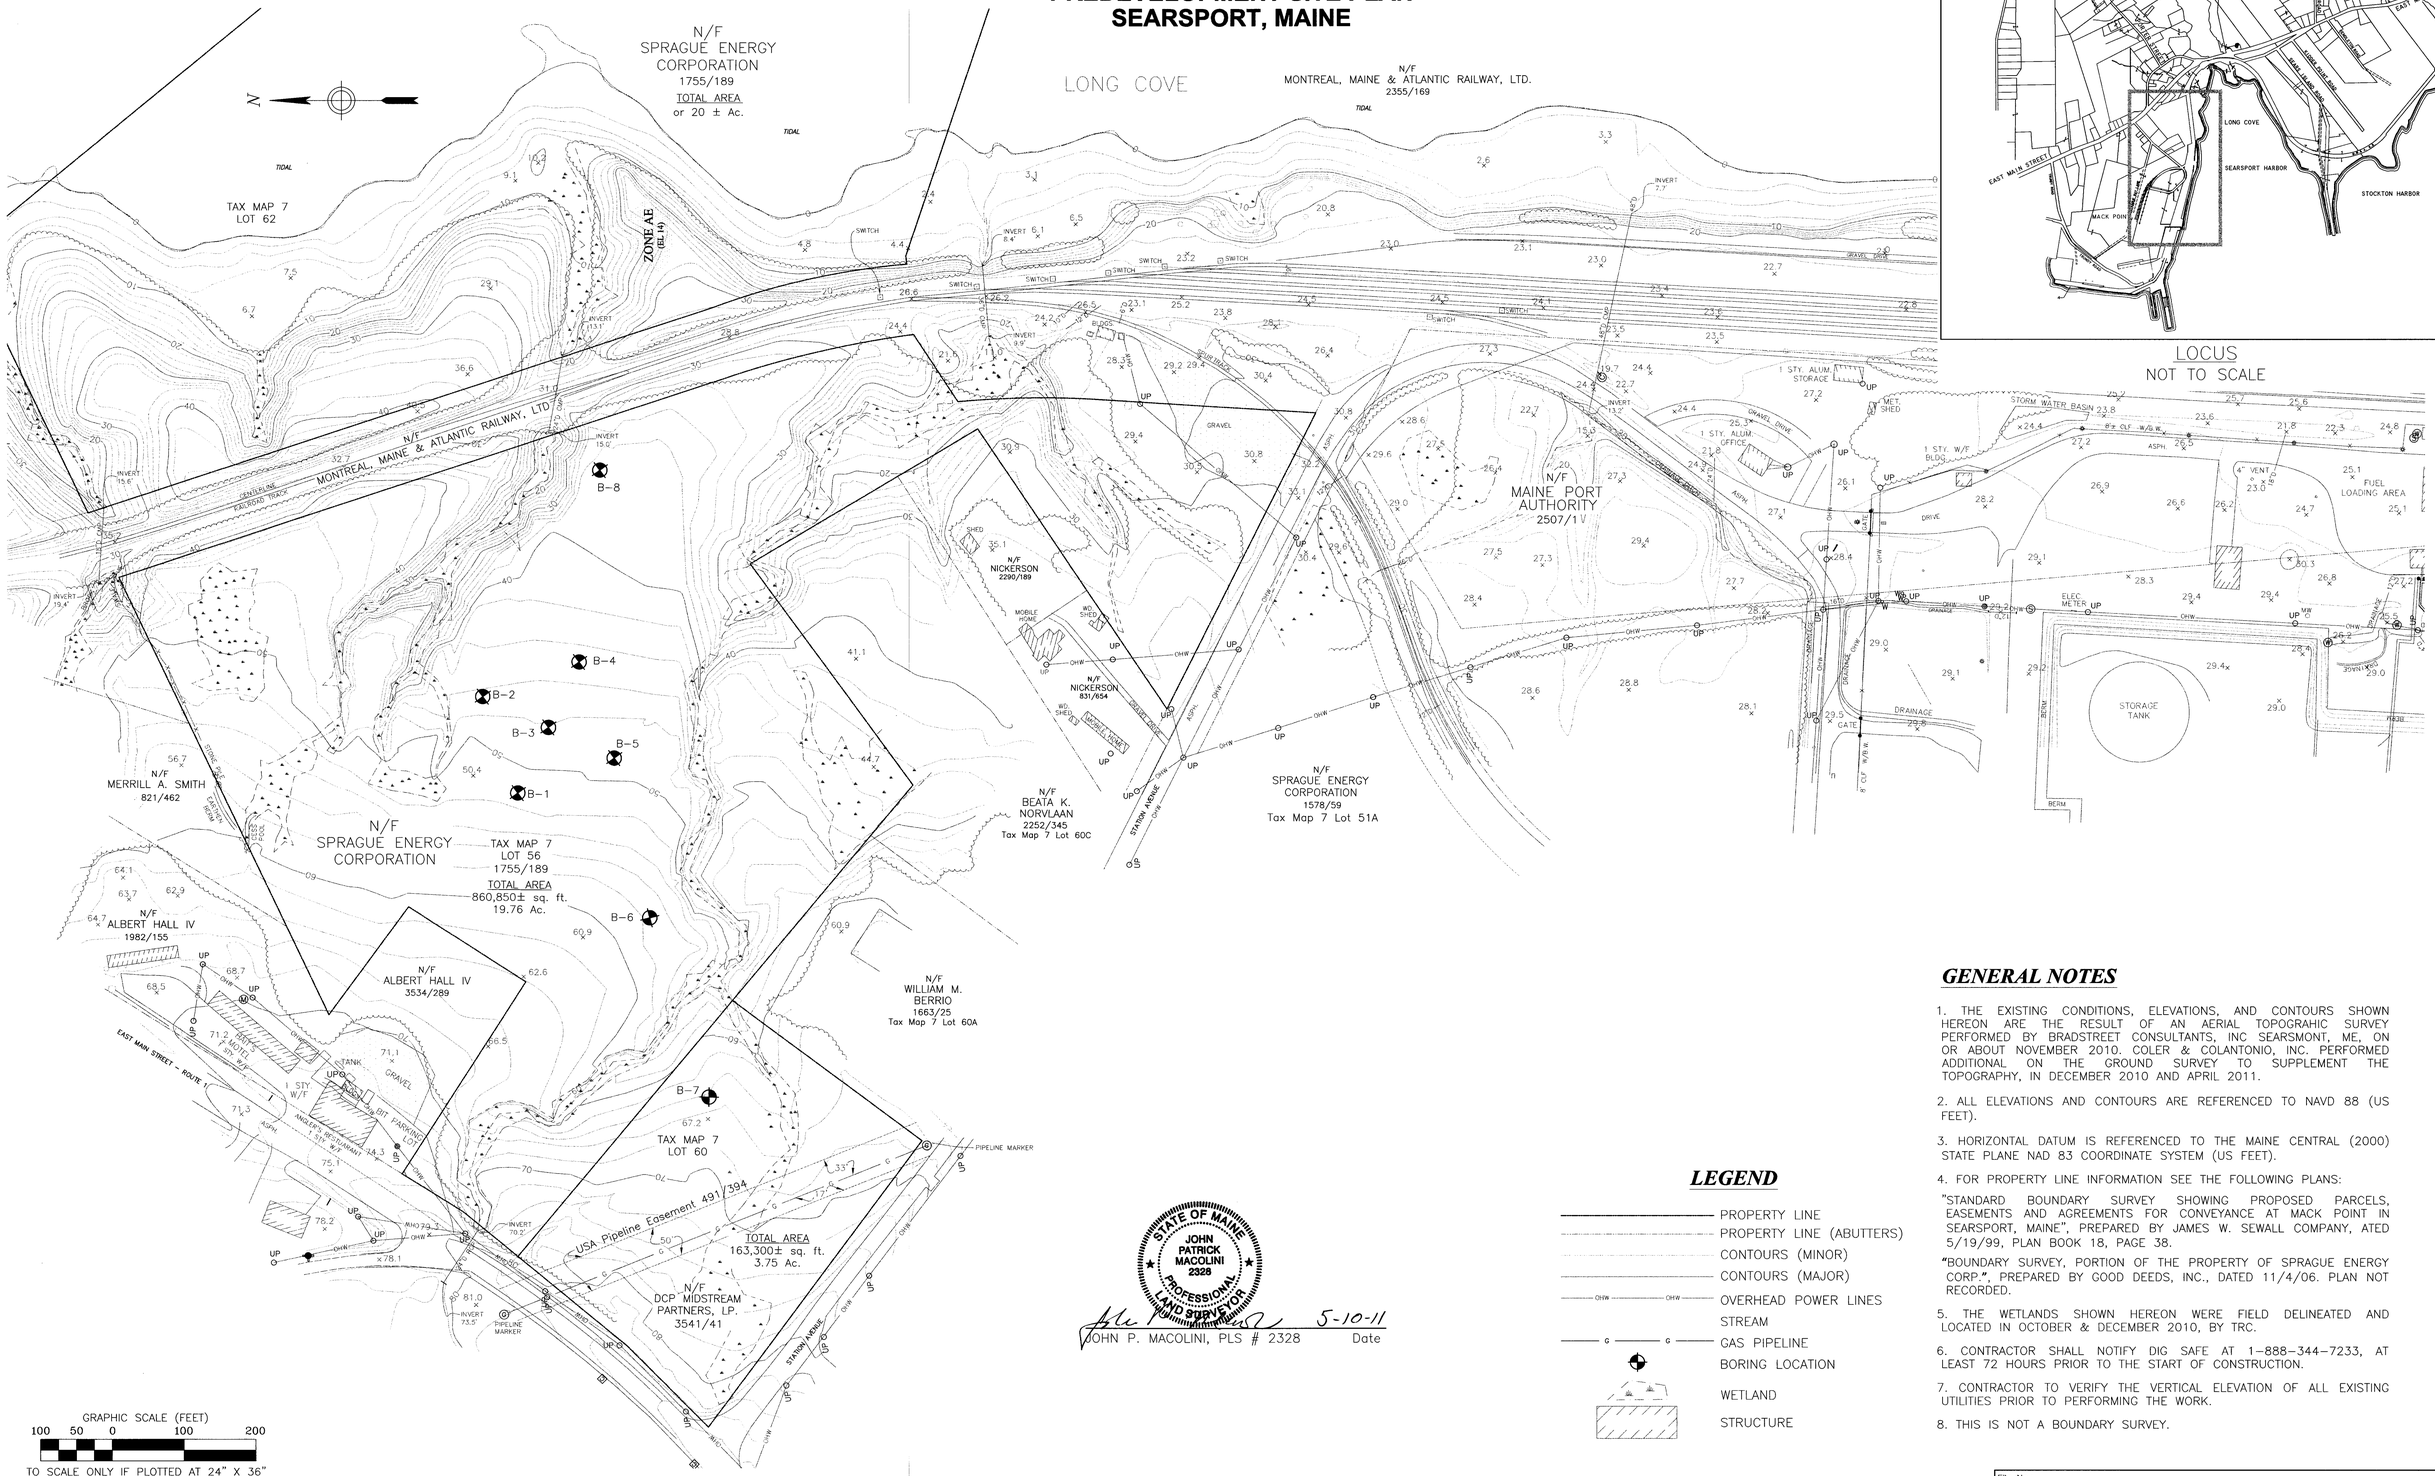

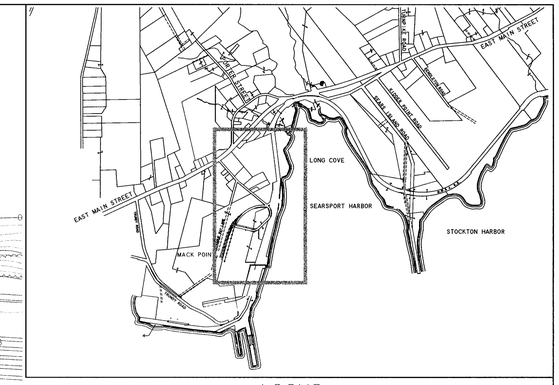

LOCUS
NOT TO SCALE

STATE OF MAINE
JOHN PATRICK MACOLINI
2328
PROFESSIONAL LAND SURVEYOR

5-10-11

JOHN P. MACOLINI, PLS # 2328 — Date

GENERAL NOTES

1. THE EXISTING CONDITIONS, ELEVATIONS, AND CONTOURS SHOWN HEREON ARE THE RESULT OF AN AERIAL TOPOGRAHIC SURVEY PERFORMED BY BRADSTREET CONSULTANTS, INC SEARSMONT, ME, ON OR ABOUT NOVEMBER 2010. COLER & COLANTONIO, INC. PERFORMED ADDITIONAL ON THE GROUND SURVEY TO SUPPLEMENT THE TOPOGRAPHY, IN DECEMBER 2010 AND APRIL 2011.

2. ALL ELEVATIONS AND CONTOURS ARE REFERENCED TO NAVD 88 (US FEET).

3. HORIZONTAL DATUM IS REFERENCED TO THE MAINE CENTRAL (2000) STATE PLANE NAD 83 COORDINATE SYSTEM (US FEET).

4. FOR PROPERTY LINE INFORMATION SEE THE FOLLOWING PLANS:

"STANDARD BOUNDARY SURVEY SHOWING PROPOSED PARCELS, EASEMENTS AND AGREEMENTS FOR CONVEYANCE AT MACK POINT IN SEARSPORT, MAINE", PREPARED BY JAMES W. SEWALL COMPANY, ATED 5/19/99, PLAN BOOK 18, PAGE 38.

"BOUNDARY SURVEY, PORTION OF THE PROPERTY OF SPRAGUE ENERGY CORP.", PREPARED BY GOOD DEEDS, INC., DATED 11/4/06. PLAN NOT RECORDED.

5. THE WETLANDS SHOWN HEREON WERE FIELD DELINEATED AND LOCATED IN OCTOBER & DECEMBER 2010, BY TRC.

6. CONTRACTOR SHALL NOTIFY DIG SAFE AT 1-888-344-7233, AT LEAST 72 HOURS PRIOR TO THE START OF CONSTRUCTION.

7. CONTRACTOR TO VERIFY THE VERTICAL ELEVATION OF ALL EXISTING UTILITIES PRIOR TO PERFORMING THE WORK.

8. THIS IS NOT A BOUNDARY SURVEY.

LEGEND

- PROPERTY LINE
- PROPERTY LINE (ABUTTERS)
- CONTOURS (MINOR)
- CONTOURS (MAJOR)
- OHW — OHW — OVERHEAD POWER LINES
- STREAM
- G — G — GAS PIPELINE
- BORING LOCATION
- WETLAND
- STRUCTURE

DRAWING NO.	TITLE	No.	DATE	DESCRIPTION	REV	DSN	CK

COLER & COLANTONIO INC
1986 - 2011
ENGINEERS AND SCIENTISTS

DRAWN	SDH	DATE	
CHECKED	NRC	DATE	
SCALE: AS NOTED			
PROJ. NO.			

File No.:

PRE-DEVELOPMENT SITE PLAN
DCP MIDSTREAM PARTNERS, LP
DCP SEARSPORT PROPANE TERMINAL
SEARSPORT, MAINE

APPROVED BY
COLER & COLANTONIO, INC.
DATE: MAY, 2011

SHEET 1 OF 1

DCP SEARSPORT

File: DCP-Searsport.dwg May 10, 2011 - 04:29pm